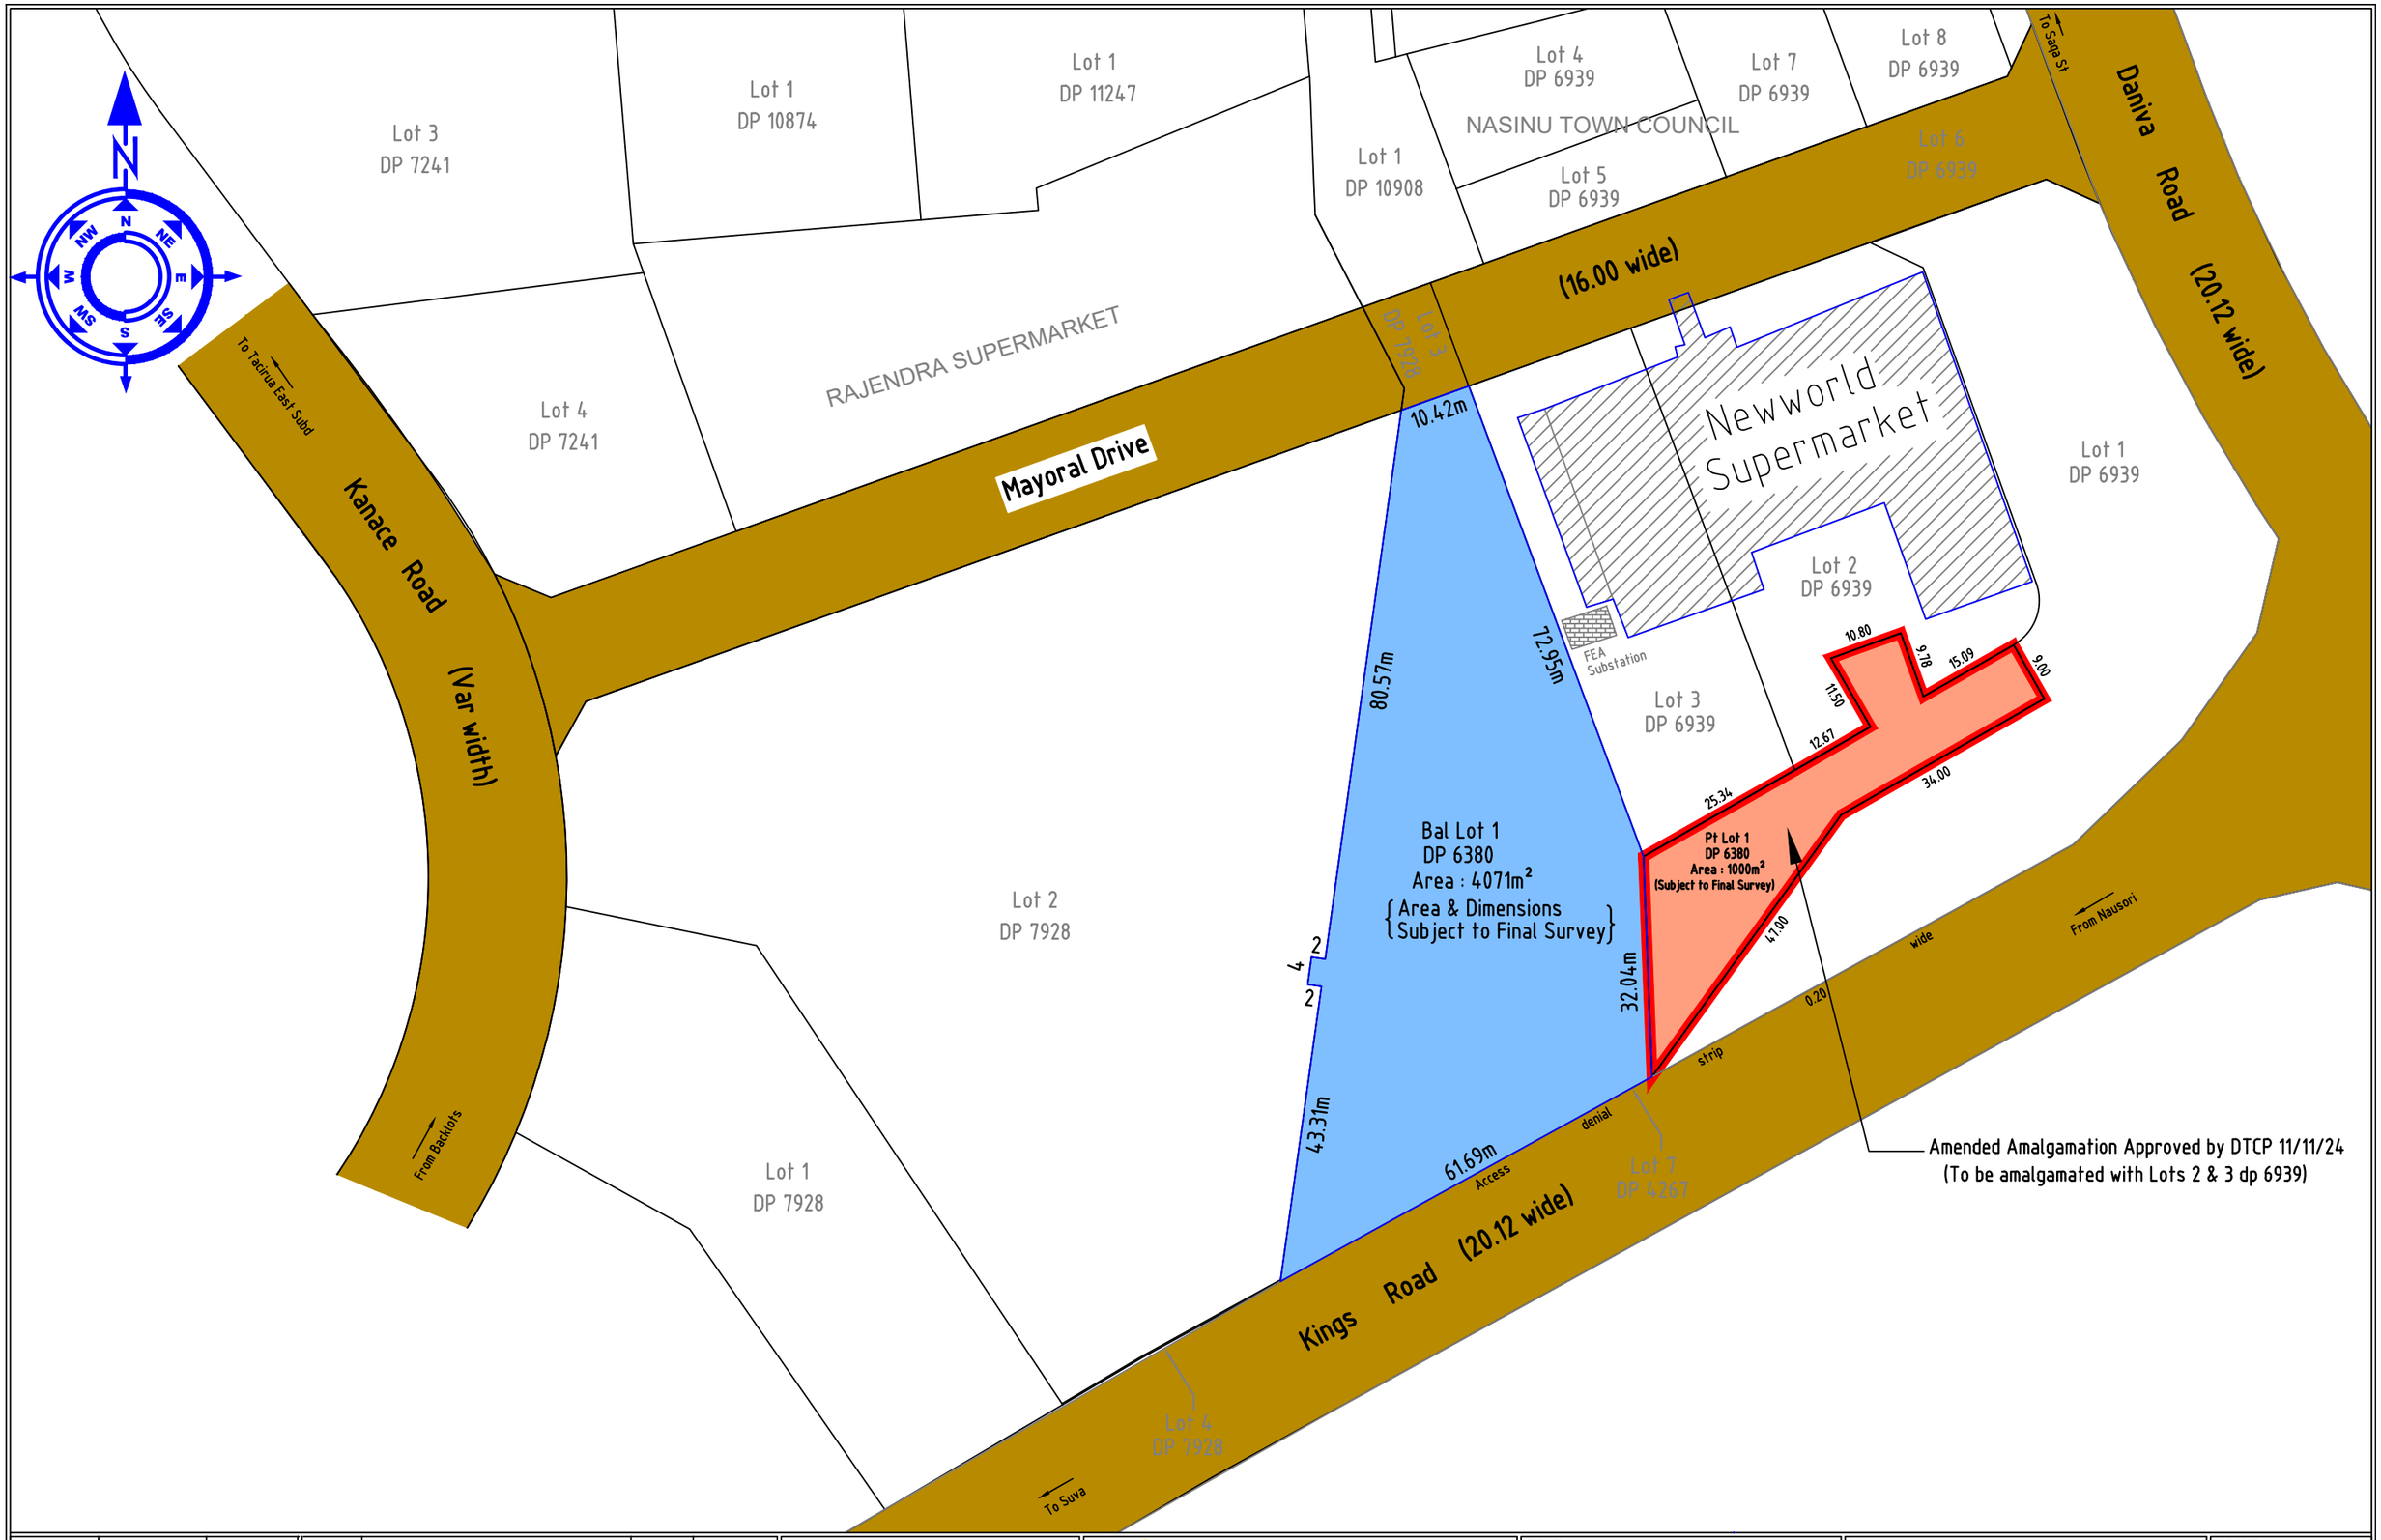


ACTIONED	NAME	DATE	REV	DESCRIPTION	BY	ISSUE DATE
Surveyed	BT					
Designed						
Drawn	Survey Team	21/10/24				
Checked						
Approved						
Approved						

COPYRIGHT
THE CONCEPT AND INFORMATION CONTAINED IN THIS DOCUMENT ARE THE COPYRIGHT OF HOUSING AUTHORITY FIJI. USE OR COPY OF THE DOCUMENT IN WHOLE OR IN PART WITHOUT THE WRITTEN APPROVAL OF THE HOUSING AUTHORITY OF FIJI WILL CONSTITUTE INFRINGEMENT OF COPYRIGHT.

Housing Authority
VALELEVU CENTRE- NASINU
P.O. BOX 1263
SUVA
FIJI ISLANDS
info@housing.com.fj

TITLE:
Valelevu Town Center

DRAWING TITLE:
Proposed Subdivision of Valelevu Town Center formerly Pt of Lot 1 DP6380

SCALE: 1:600 @A2

CONTRACT NO:

SHEET No: 01